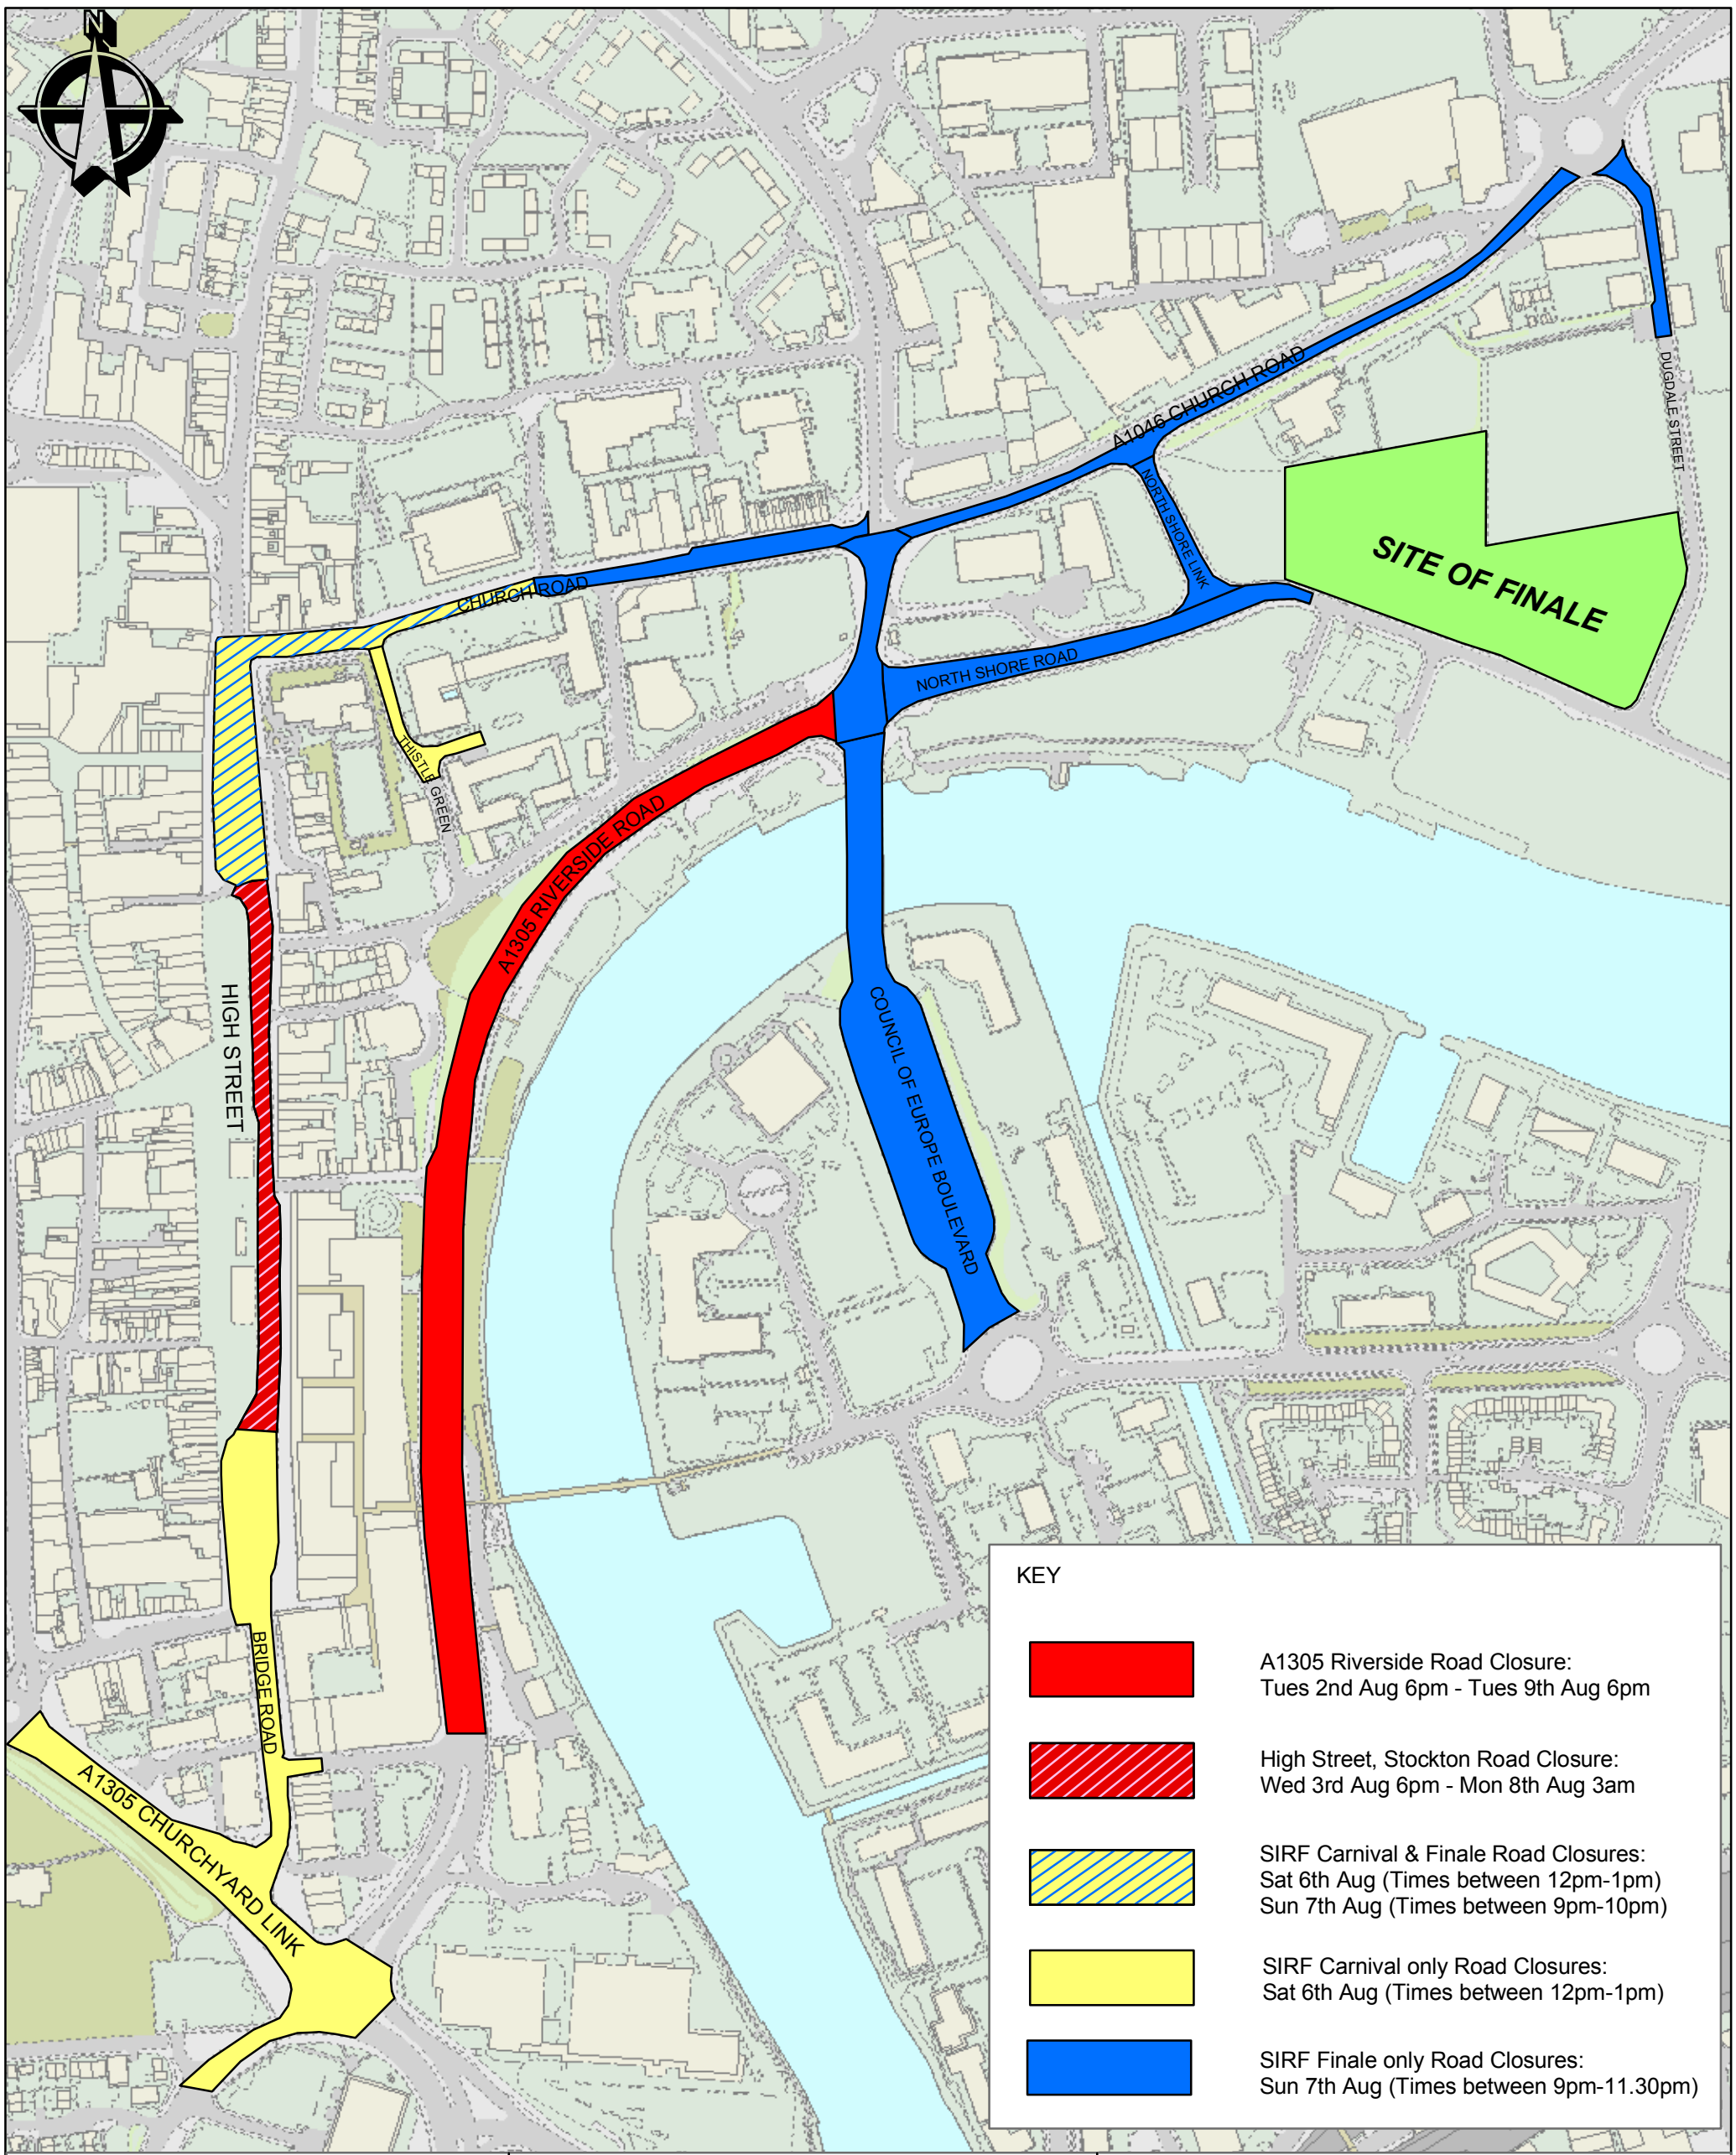

Stockton-on-Tees
BOROUGH COUNCIL

Development & Neighbourhood Services
Corporate Director: Paul Dobson

Technical Services Division
Head of Service: Richard McGuckin
PO Box 229, Kingsway House
Billingham, TS23 2YL
Telephone: (01642) 393939

This map is reproduced from Ordnance Survey material with the permission of Ordnance Survey on behalf of the Controller of Her Majesty's Stationery Office.
© Crown copyright.
Unauthorised reproduction infringes Crown copyright and may lead to prosecution or civil proceedings.
Stockton-on-Tees Borough Council 100023297 2011

Title	Date	Drg No.	Scale
SIRF 2011 - Temporary Road Closures	17/6/11	TM3/302	1:3,750